FILENAME: TB Swell Zero Property Line Detail.dwg 3-17-23

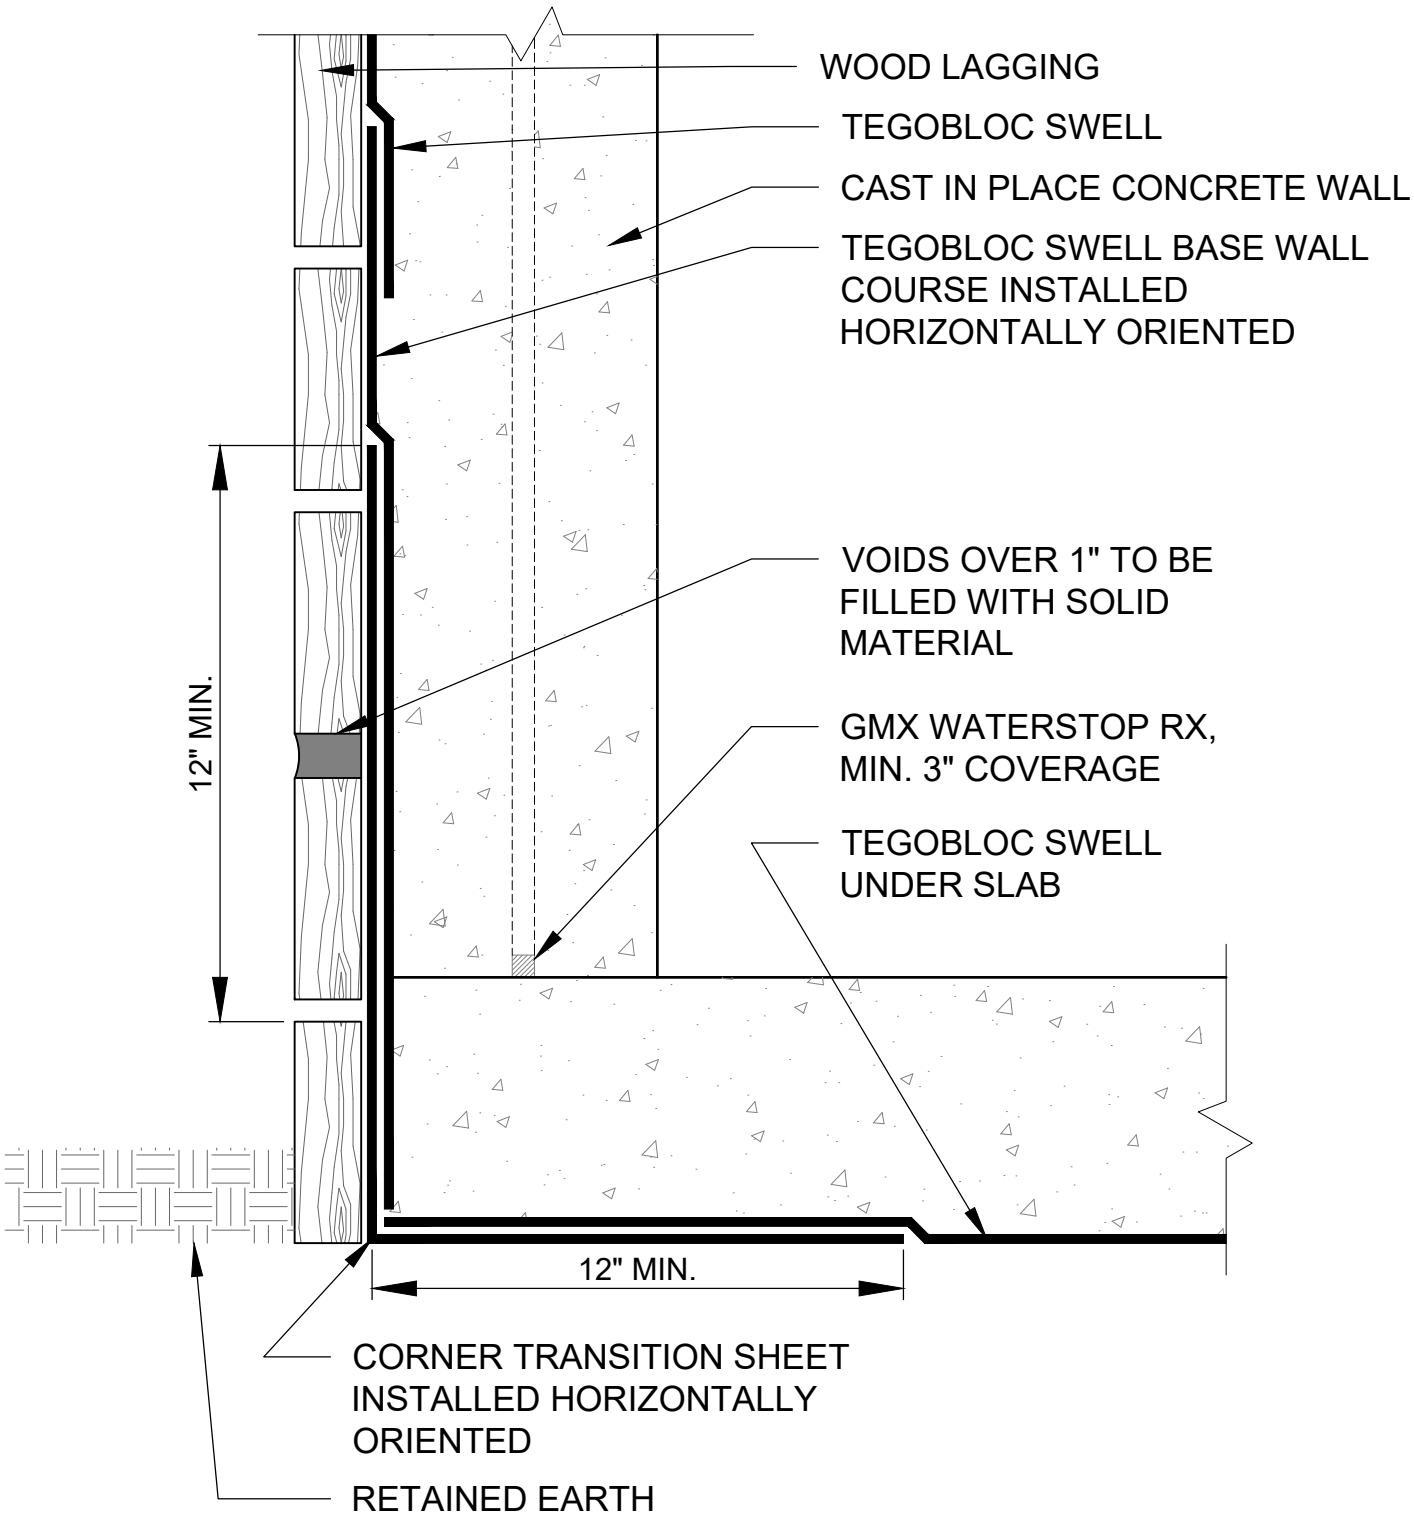

DRAWINGS ON 8½"x11 TITLE BLOCKS ARE NOT TO SCALE.

TegoBloc Swell

ZERO PROPERTY LINE

GMX

DETAIL ID:	TB-S-1
REPRESENTATIVE:	
DATE:	SHT: OF

© 2023, GMX, Inc.